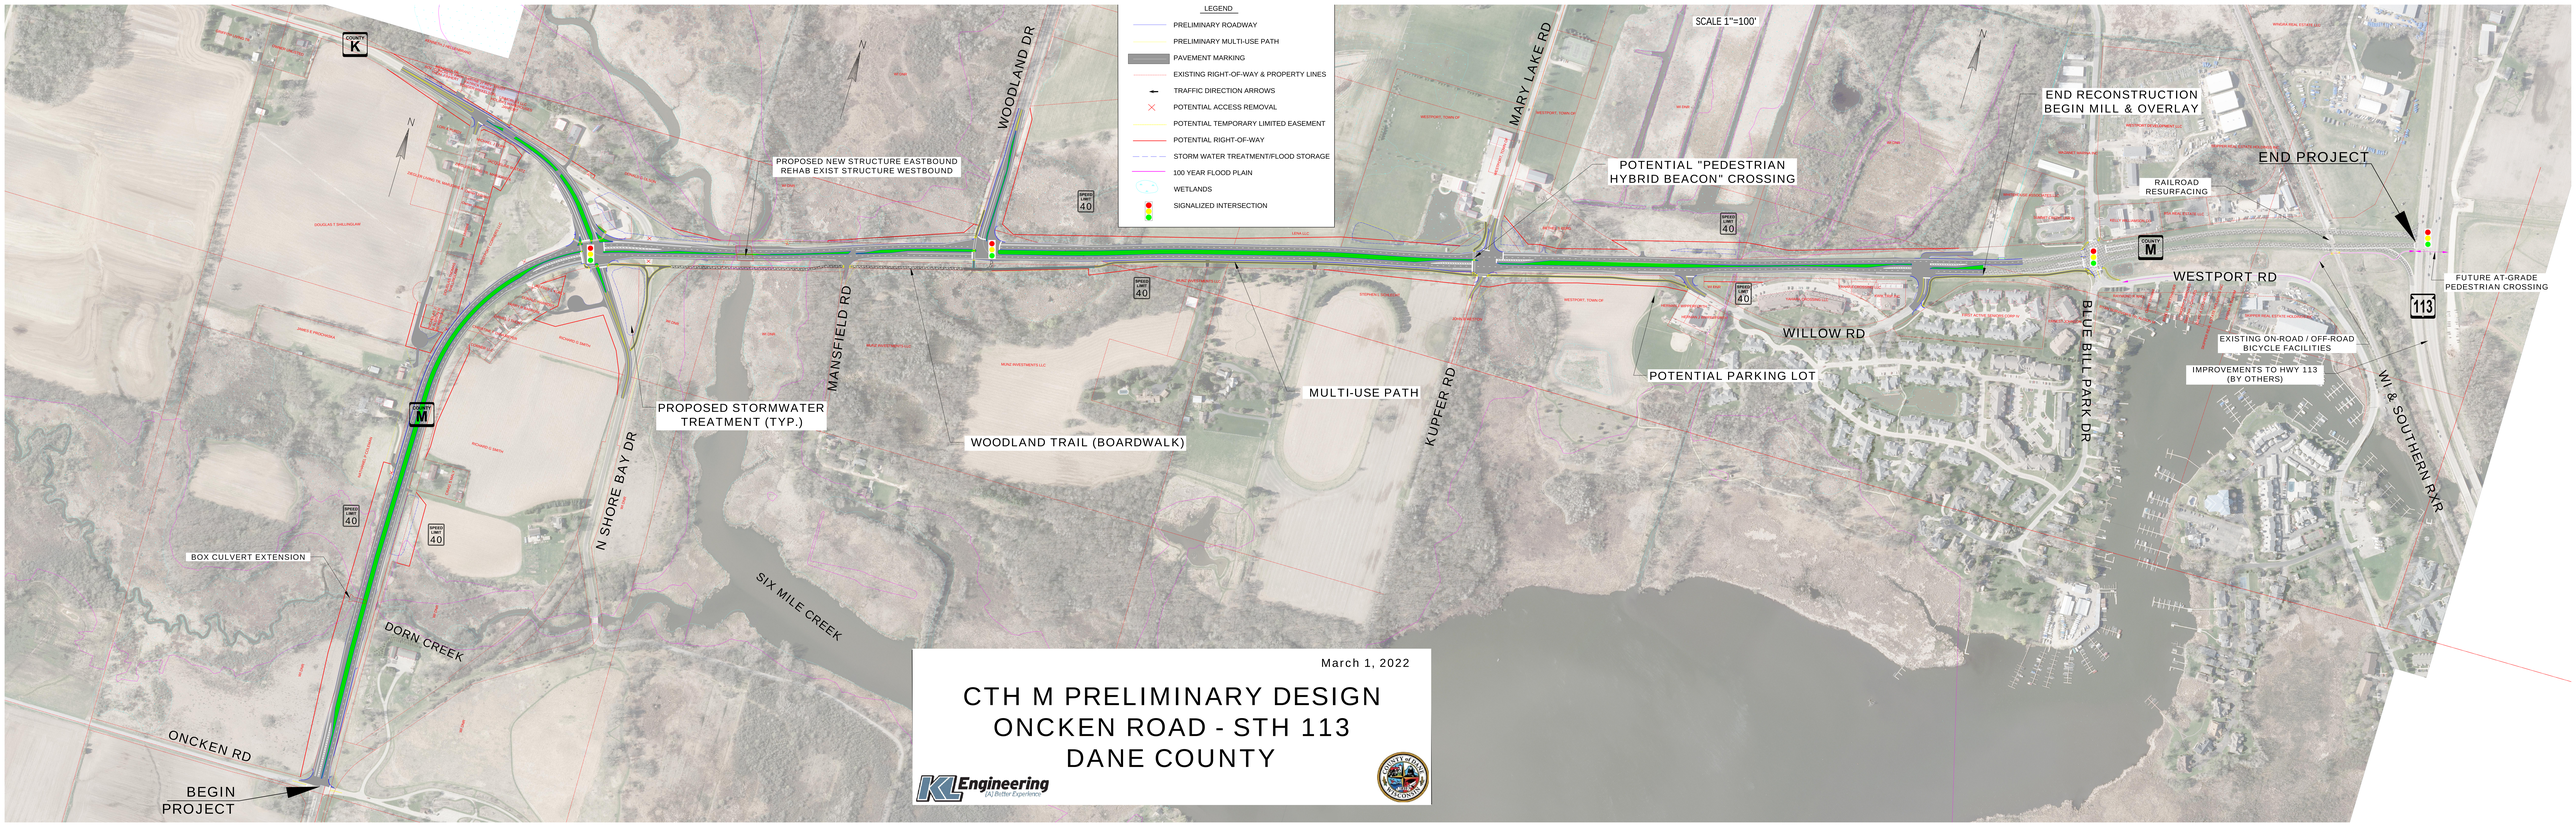
LEGEND
PRELIMINARY ROADWAY
PRELIMINARY MULTI-USE PATH
PAVEMENT MARKING
EXISTING RIGHT-OF-WAY & PROPERTY LINES
TRAFFIC DIRECTION ARROWS
POTENTIAL ACCESS REMOVAL
POTENTIAL TEMPORARY LIMITED EASEMENT
POTENTIAL RIGHT-OF-WAY
STORM WATER TREATMENT/FLOOD STORAGE
100 YEAR FLOOD PLAIN
WETLANDS
SIGNALIZED INTERSECTION
SCALE 1"=100'
PROPOSED NEW STRUCTURE EASTBOUND
REHAB EXIST STRUCTURE WESTBOUND
WOODLAND DR
MARY LAKE RD
POTENTIAL "PEDESTRIAN HYBRID BEACON" CROSSING
END RECONSTRUCTION
BEGIN MILL & OVERLAY
END PROJECT
RAILROAD RESURFACING
WESTPORT RD
FUTURE AT-GRADE PEDESTRIAN CROSSING
EXISTING ON-ROAD / OFF-ROAD BICYCLE FACILITIES
IMPROVEMENTS TO HWY 113 (BY OTHERS)
WI & SOUTHERN RYR
BLUE BILL PARK DR
WILLOW RD
POTENTIAL PARKING LOT
MANSFIELD RD
KUPFER RD
MULTI-USE PATH
WOODLAND TRAIL (BOARDWALK)
PROPOSED STORMWATER TREATMENT (TYP.)
N SHORE BAY DR
SIX MILE CREEK
DORN CREEK
BOX CULVERT EXTENSION
ONCKEN RD
BEGIN PROJECT
COUNTY K
COUNTY M
SPEED LIMIT 40
113
March 1, 2022
CTH M PRELIMINARY DESIGN
ONCKEN ROAD - STH 113
DANE COUNTY
KL Engineering
We Better Experience